Sh. 16	Next 17	1
0628-718		Rev.

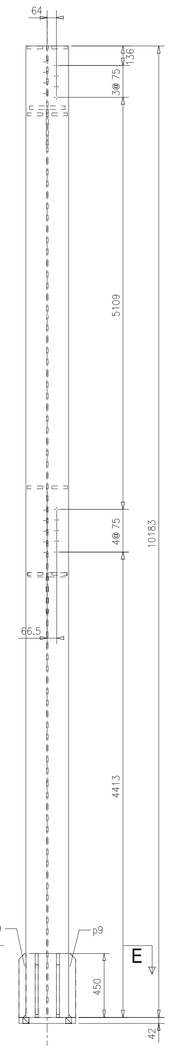

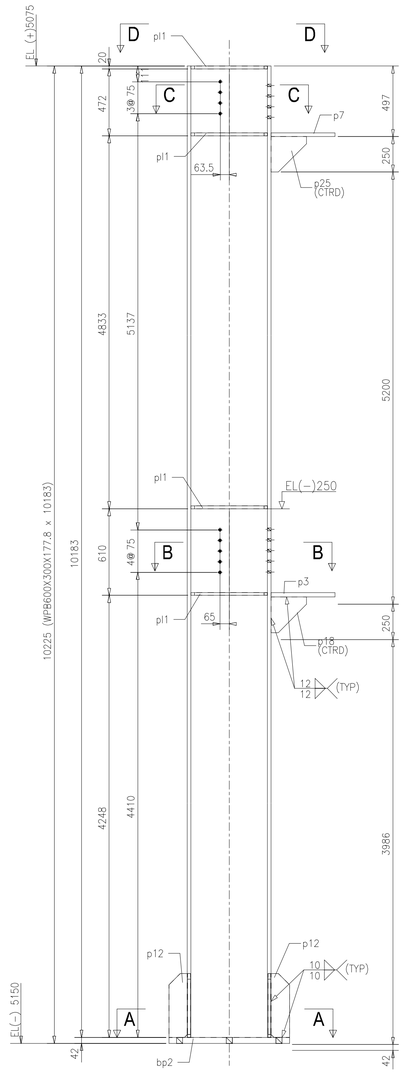

ONE NO. COLUMN REQD. AS DRAN. MKD. 16C1

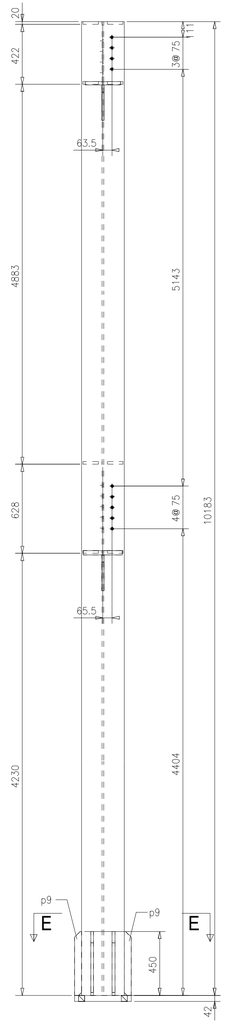

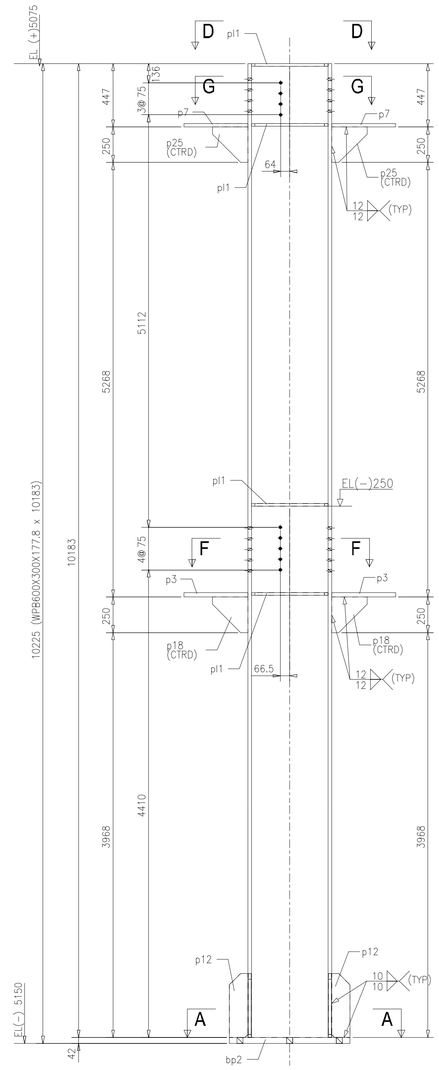

3 NO. COLUMN REQD. AS DRAN. MKD. 16C2

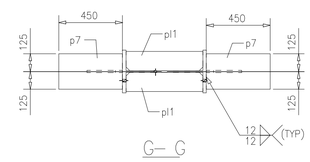

G – G

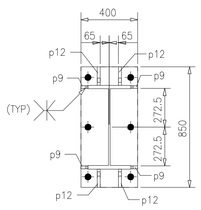

E – E

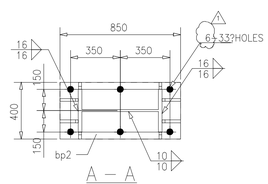

A – A

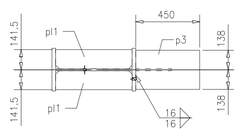

B – B

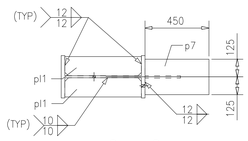

C – C

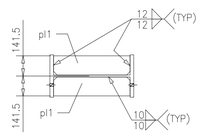

D – D

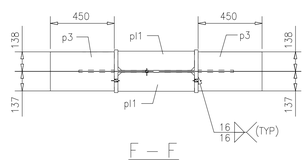

F – F

BILL OF MATERIALS

ELEMENT MARK	SECT MARK	MATL SPEC	DESCRIPTION	LENGTH (mm)	#EQUIV NOS	WEIGHT (KG) PC. WT.	TOTAL WT.	ASSC NOS.	WT. FOR ASSEMBLY	REMARKS
16C1							2121.4	1	2121.4	
	16C1	IS2062	WPB600X300X177.8	10183	1	1806.6	1806.6			
	bp2	43A	PLT12*400	850	1	112.1	112.1			
	p3	IS2062	PLT12*270	450	1	31.1	31.1			
	p7	43A	PLT25*300	450	1	22.1	22.1			
	p9	43A	PLT20*80	485	4	7.4	17.3			
	p12	43A	PLT20*80	450	4	6.7	34.6			
	p18	IS2062	PLT10*250	250	1	5.3	5.3			
	p25	43A	PLT10*50	250	1	5.3	5.3			
	pl1	IS2062	PLT20*1.15	540	8	81.3	90.8			
	SUB-T		SUB-TOTAL	42	6			6		Site
16C2							2108.2	3	6325.7	
	16C2	IS2062	WPB600X300X177.8	10183	1	1806.6	1806.6			
	p2	43A	PLT12*400	850	1	112.1	112.1			
	p3	IS2062	PLT12*270	450	2	31.1	62.2			
	p7	43A	PLT25*300	485	2	22.1	44.2			
	p9	43A	PLT20*80	450	4	3.4	13.5			
	p12	43A	PLT20*80	450	4	6.7	34.6			
	p18	IS2062	PLT10*50	250	2	5.3	10.7			
	p25	43A	PLT10*250	250	2	5.3	10.7			
	pl1	IS2062	PLT20*1.15	540	8	81.3	90.8			
	SUB-T		SUB-TOTAL	42	6			15		Site
							GRAND TOTAL		8677.1	

KORUS Engg. Solutions Pvt. Ltd.
This Drawing is the Property of KORUS Engg. Solutions Pvt. Ltd. and as such it should not be used in any way whatsoever without their permission in writing.
It is returnable on completion of the order for which it has been issued.

NOTES & SPECIAL NOTE REF. DRG. NO.7 & 8

Rev. No.	Date	Alteration	Design	Drawn	Chkd.	Appd.
1	17.09.07	REVISED AS MARKED				
0	11.09.07	RELEASED FOR CONSTRUCTION	A.K.T.	S.K.	A.K.A.	D.D.K.

1.0 MTPA BAR MILL, 0.6 MTPA WIRE ROD MILL & BILLET STORAGE BAY

ZONE-10 (ELECTRICAL CONTROL ROOM-2)
DETAIL OF BEAMS

Scale 1:20

Design	A.K.T.
Drawn	S.K.
Chkd.	A.K.A.
Appd.	D.D.K.
Date	31.08.07

KORUS Engg. Solutions Pvt. Ltd.

Size A1 | 0628-718 | Sh. 16 | Next 17 | Rev. 1

JSW STEEL LTD.
P.O. VIDYANAGAR - 583275
BELLARY-Dist., KARNATAKA.

Cad Ref:- D:\C-2005\JSW-0628\718\0628-718s7R0y06