Sh. 17	Next 18	1
0628-718		Rev.

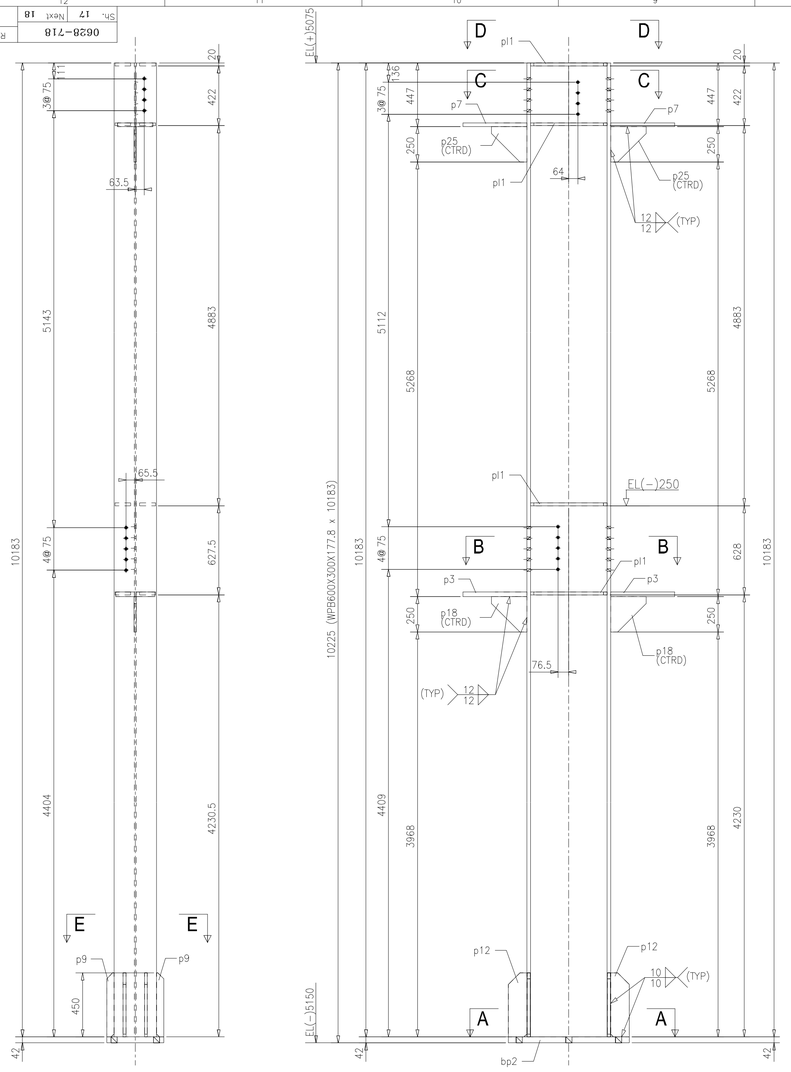

3 NO. COLUMN REQD. AS DRAN. MKD. 17C1

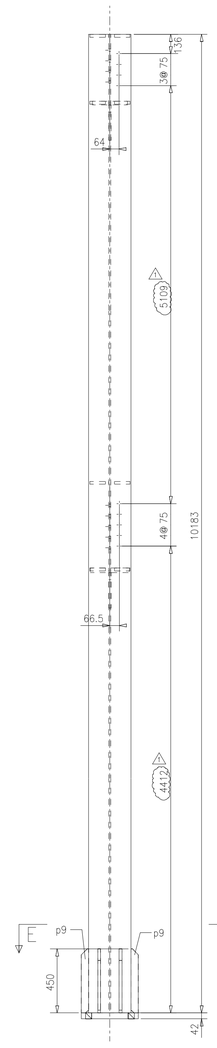

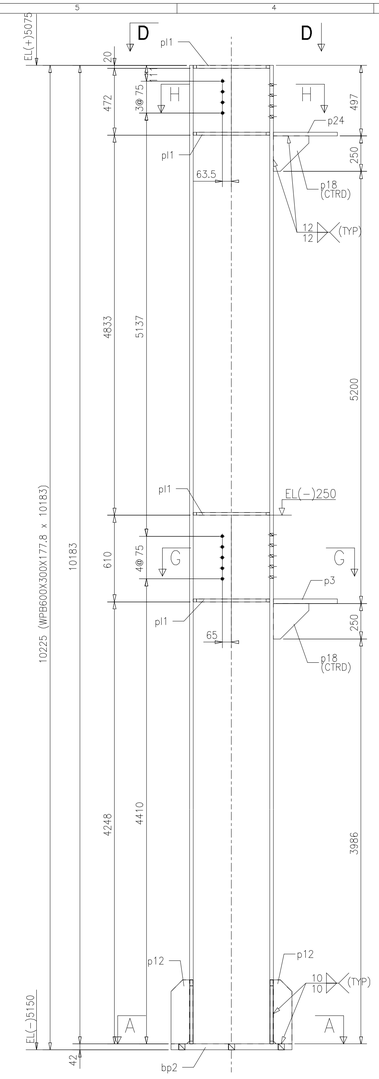

ONE NO. COLUMN REQD. AS DRAN. MKD. 17C2

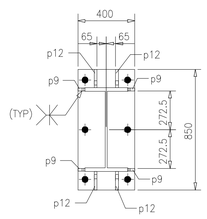

E – E

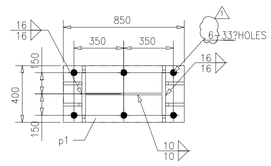

A – A

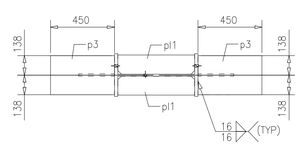

B – B

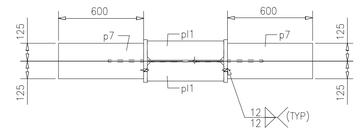

C – C

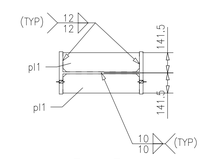

D – D

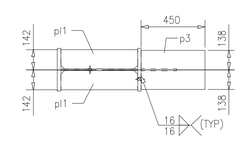

G – G

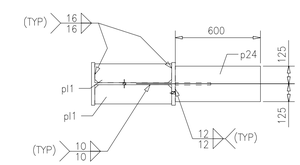

H – H

BILL OF MATERIALS

DESCRIPTION MARK	SECTION NO.	MATL SPCN	DESCRIPTION	LENGTH (mm)	REQD NOS.	WEIGHT (kg) PC WT	TOTAL WT	EREC NOS.	WT FOR ALL EREC	REMARKS
17C1							2185.2	3	6555.7	
	17C1	IS2062	WPB600X300X177.8	10183	1	1806.6	1806.6			
	p2	43A	PLATE*240	850	1	112.1	112.1			
	p1	IS2062	PLATE*270	450	2	31.1	62.2			
	p7	43A	PLATE*250	450	2	22.1	44.2			
	p9	43A	PLATE*350	450	4	3.4	13.5			
	p12	43A	PLATE*350	450	4	8.7	34.6			
	p18	IS2062	PLATE*250	250	2	5.3	10.7			
	p25	43A	PLATE*250	250	2	5.3	10.7			
	p11	IS2062	PLATE*315	540	8	11.3	90.8			
	BOLT		M 16 X 55	42	8			15		Site
17C2							2121.4	1	2121.4	
	17C2	IS2062	WPB600X300X177.8	10183	1	1806.6	1806.6			
	bp2	43A	PLATE*240	850	1	112.1	112.1			
	p1	IS2062	PLATE*270	450	1	31.1	31.1			
	p9	43A	PLATE*350	450	4	3.4	13.5			
	p12	43A	PLATE*350	450	4	8.7	34.6			
	p18	IS2062	PLATE*250	250	2	5.3	10.7			
	p24	IS2062	PLATE*250	450	1	22.1	22.1			
	p11	IS2062	PLATE*315	540	8	11.3	90.8			
	BOLT		M 16 X 55	42	8			6		Site
							GRAND TOTAL		8677.1	

KORUS Engg. Solutions Pvt. Ltd.
This Drawing is the Property of KORUS Engg. Solutions Pvt. Ltd. and as such it should not be used in any way whatsoever without their permission in writing.
It is returnable on completion of the order for which it has been issued.

Cad Ref:– D:\C–2005\JSW–0628\718\0628–718s7R0y06

NOTES & SPECIAL NOTE REF. DRG. NO.7 & 8

Rev. No.	Date	Alteration	Design	Drawn	Chkd.	Appd.
1	17.09.07	REVISED AS MARKED				
0	11.09.07	RELEASED FOR CONSTRUCTION	A.K.T.	S.K.	A.K.A.	D.D.K.

1.0 MTPA BAR MILL, 0.6 MTPA WIRE ROD MILL & BILLET STORAGE BAY

ZONE–10 (ELECTRICAL CONTROL ROOM–2)
DETAIL OF BEAMS

Scale 1:20

Design	A.K.T.
Drawn	S.K.
Chkd.	A.K.A.
Appd.	D.D.K.
Date	31.08.07

KORUS Engg. Solutions Pvt. Ltd.

Size A1 | Sh. 17 | Next 18 | 0628–718 | Rev. 1

JSW STEEL LTD.
P.O. VIDYANAGAR – 583275
BELLARY–Dist., KARNATAKA.