Sh. 20	Next 21	1
0628-718		Rev.

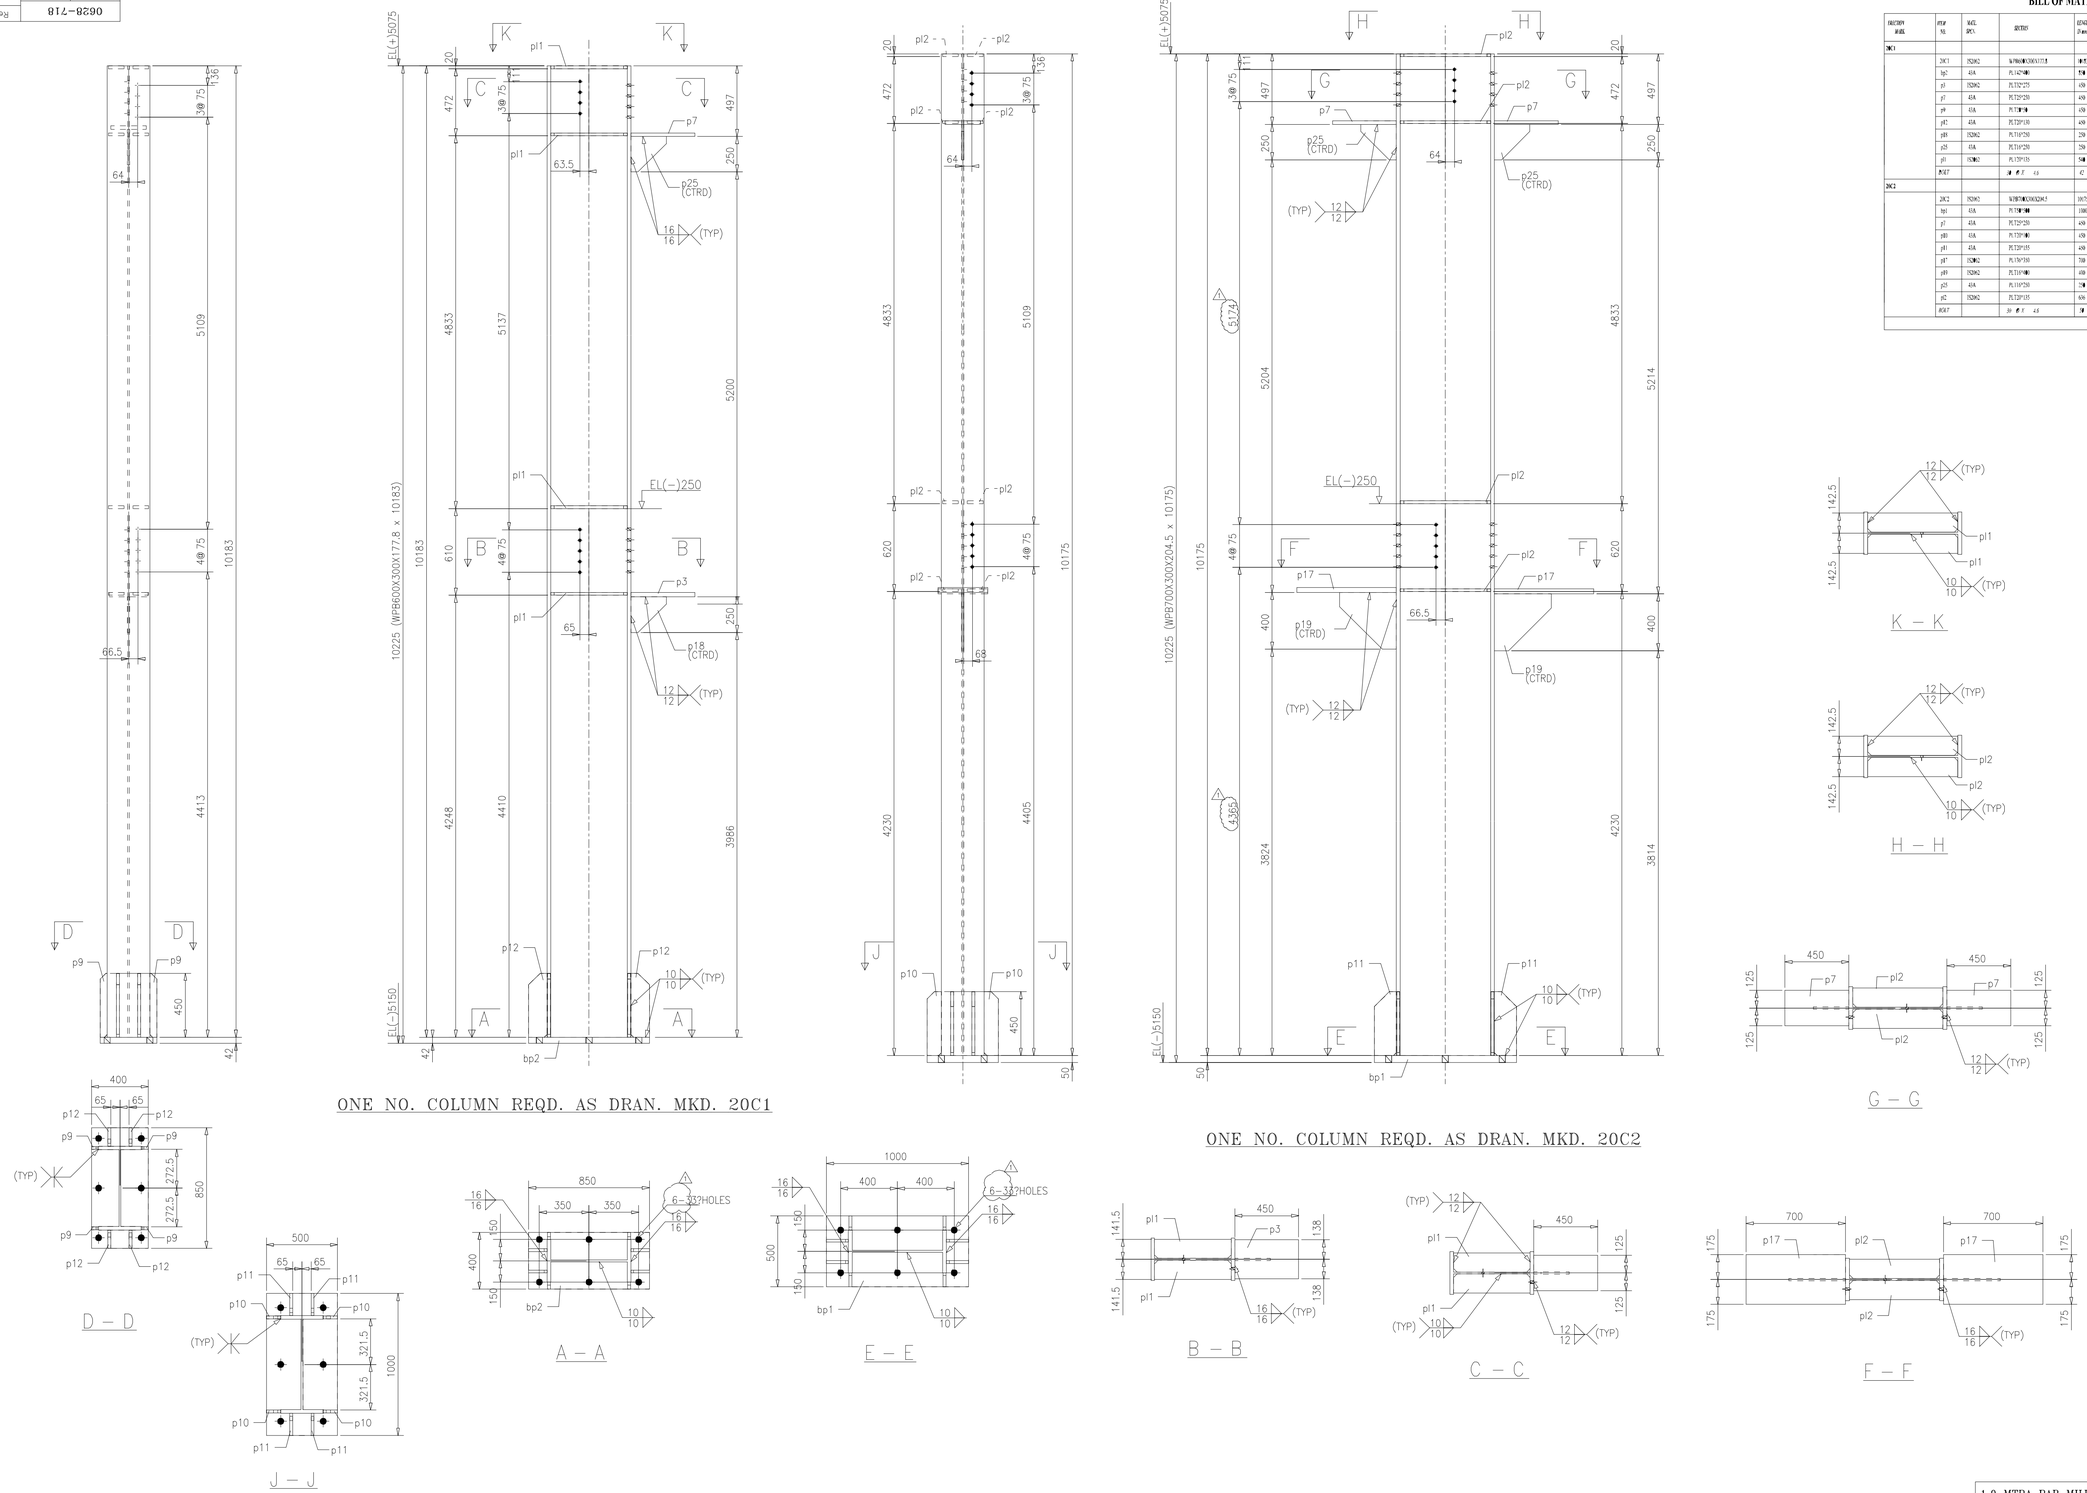

BILL OF MATERIALS

EREC'DWN MARK	STAP NO.	MATL SPCN.	SECTION	LENGTH mm	REPTS NOS.	WEIGHT IN KGS. NO. OF EL	TOTAL WT.	ERECT. NOS.	WT. OF ASSY. IN KGS.	REMARKS
20C1							2323.4	1	2323.4	
	20C1	IS2062	WPB600X300X177.8	10175	1	1806.6	1806.6			
	bp2	43A	PL1427*400	550	8	112.1	112.1			
	p3	IS2062	PL1352*275	450	8	31.1	31.1			
	p7	43A	PL1250*250	450	8	22.1	22.1			
	p9	43A	PL1150*150	450	4	3.4	13.5			
	p12	43A	PL1250*150	450	4	8.7	34.6			
	p18	IS2062	PL1150*250	250	8	5.3	5.3			
	p25	43A	PL1150*250	250	8	5.3	5.3			
	p3	IS2062	PL1250*135	540	8	11.3	90.5			
	BOLT		20 ϕ X 65	65	48			48		Size
20C2							2673.8	1	2673.8	
	20C2	IS2062	WPB700X300X204.5	10175	1	2080.7	2080.7			
	bp1	43A	PL1350*400	1100	8	196.2	196.2			
	p7	43A	PL1250*250	450	2	22.1	44.2			
	p10	43A	PL1350*400	450	4	6.8	27.3			
	p11	43A	PL1250*135	450	4	10.1	40.2			
	p17	IS2062	PL1150*350	700	2	69.2	138.5			
	p19	IS2062	PL1150*400	400	2	14.4	28.9			
	p25	43A	PL1150*250	250	2	5.3	10.7			
	p12	IS2062	PL1250*135	600	8	13.4	107.1			
	BOLT		20 ϕ X 65	65	48			48		Size
						GRAND TOTAL			4797.2	

NOTES & SPECIAL NOTE REF. DRG. NO.7 & 8

© KORUS Engg. Solutions Pvt. Ltd.
This Drawing is the Property of KORUS Engg. Solutions Pvt. Ltd. and as such it should not be used in any way whatsoever without their permission in writing.
It is returnable on completion of the order for which it has been issued.

Cad Ref:– D:\C-2005\JSW-0628\718\0628-718s7R0y06

Rev. No.	Date	Alteration	Design	Drawn	Chkd.	Appd.
1	17.09.07	REVISED AS MARKED				
0	11.09.07	RELEASED FOR CONSTRUCTION	A.K.T.	S.K.	A.K.A.	D.D.K.

1.0 MTPA BAR MILL, 0.6 MTPA WIRE ROD MILL & BILLET STORAGE BAY

ZONE-10 (ELECTRICAL CONTROL ROOM-2)
DETAIL OF BEAMS

KORUS Engg. Solutions Pvt. Ltd.

Scale 1:20	Design	A.K.T.
	Drawn	S.K.
	Chkd.	A.K.A.
	Appd.	D.D.K.
	Date	31.08.07
Size A1	0628-718	Rev. 1
	Sh. 20	Next 21

JSW STEEL LTD.
P.O. VIDYANAGAR – 583275
BELLARY–Dist., KARNATAKA.