BILL OF MATERIAL

No to SHIP	SHIP MARK	No PIECES	PIECE MARK	DESCRIPTION	LENGTH	UNIT WT.	REMARKS	ADVANC BILL
ONE 2S1				STAIR				

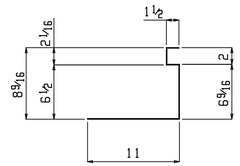

20 BPL 1/16 x 22 7/16 x 3-5 bp13

GRADE: A36

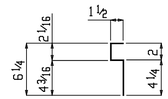

ONE BPL 1/16 x 0 bp15

GRADE: A36

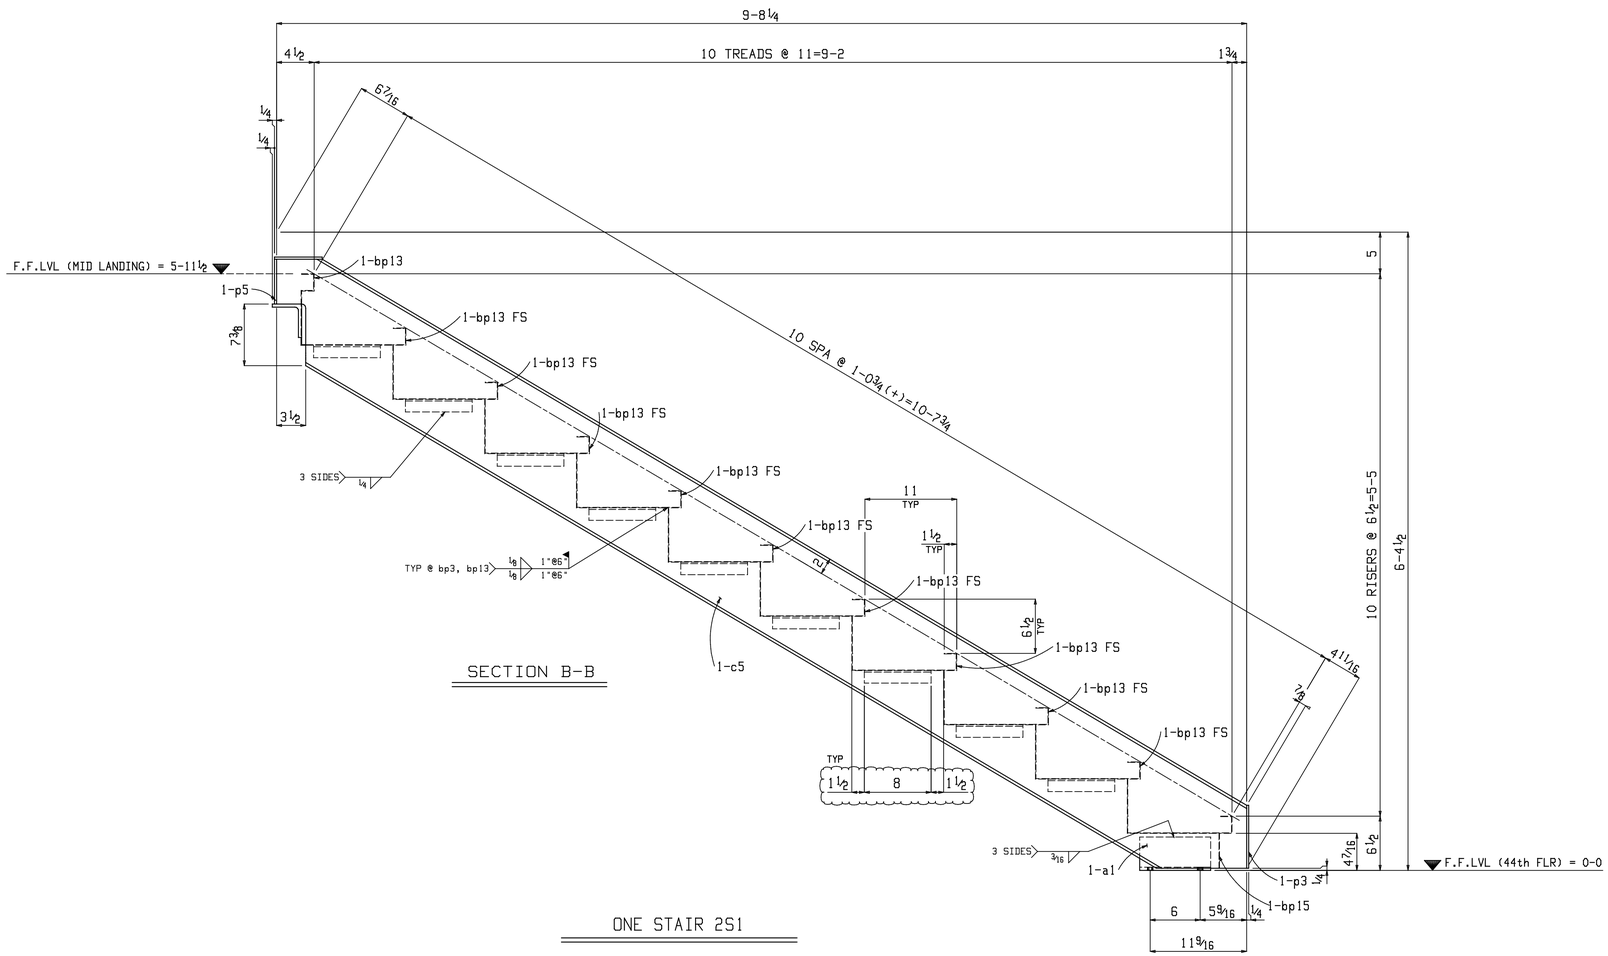

SECTION B-B

ONE STAIR 2S1

SHOP NOTE:-
GRIND SMOOTH ALL WELDS
AND ROUGH EDGES.

WORK THIS DWG ALONG WITH SHEET 2

APPROVER VERIFY ALL DIMENSION & ELEVATIONS

REV	DATE	REMARKS	
1	07/18/06	FOR FAB	VS
A	06/21/06	FOR APPROVAL	VS

HASKELL CORPORATION
1001 MEADOR AVENUE P O BOX917 BELLINGHAM WA 98227 U S A
PHONE (360)734 1200 FAX (360)734 5538

CUSTOMER	LYDIG CONSTRUCTION		
PROJECT	TWO UNION SQUARE-TWO ACCESS STAIR		
DWG TITLE	STAIR-44th TO 45th FLOOR		
DRAWN BY KP	CHECKED BY NTN	JOB NO	DWG NO 3
DATE 06/21/2006	DATE 06/21/2006		A

DRAWN @ JBL ENGG. SERVICES.